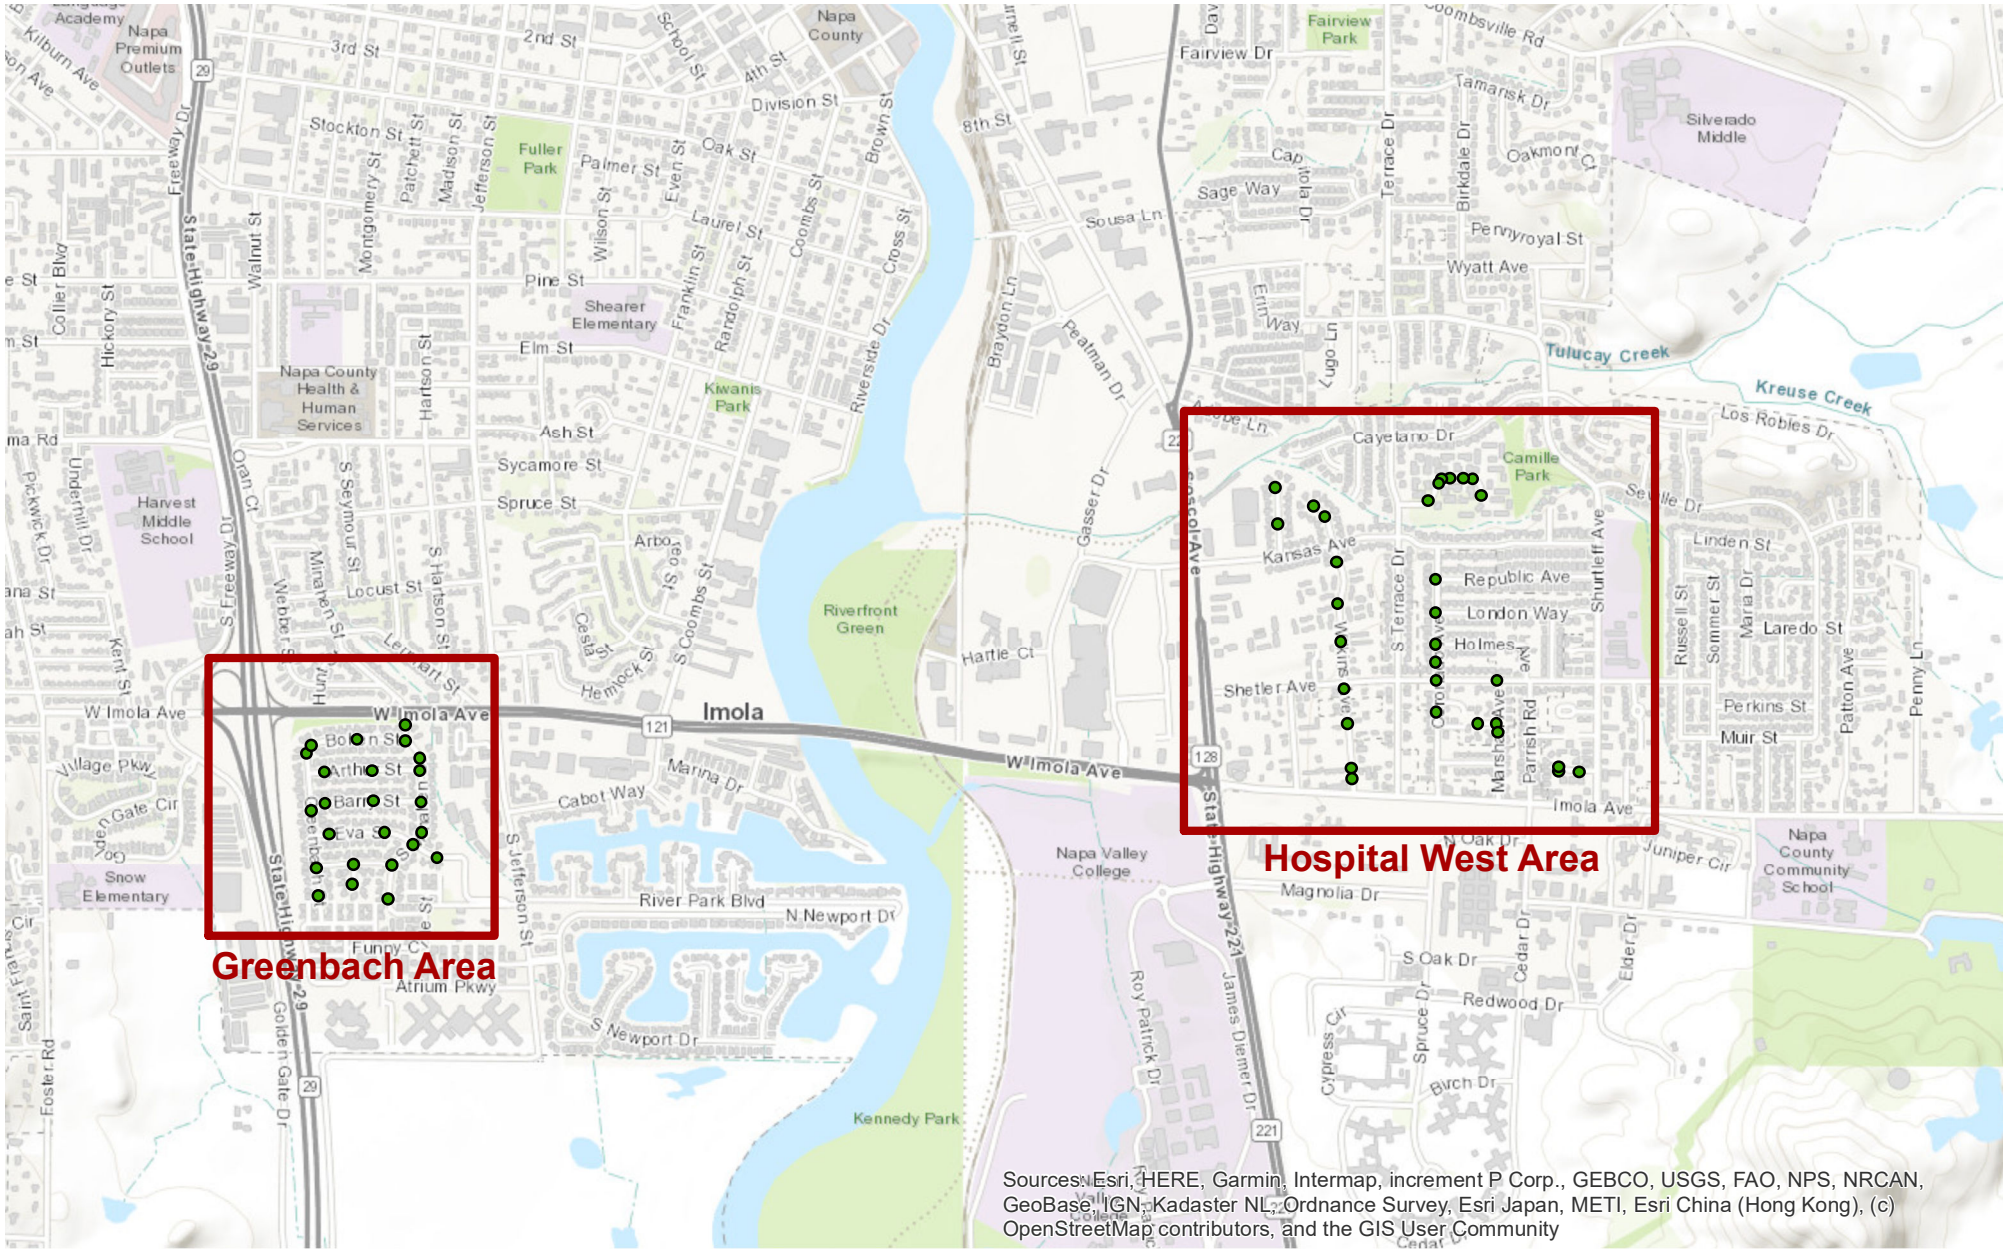


0 375 750 1,500 2,250 3,000 Feet

Structure to be Adjusted

SANITARY SEWER MANHOLE ADJUSTMENT PROJECT, PHASE X
(CIP 13702)

Collection • Treatment • Recovery • Reuse
NapaSan